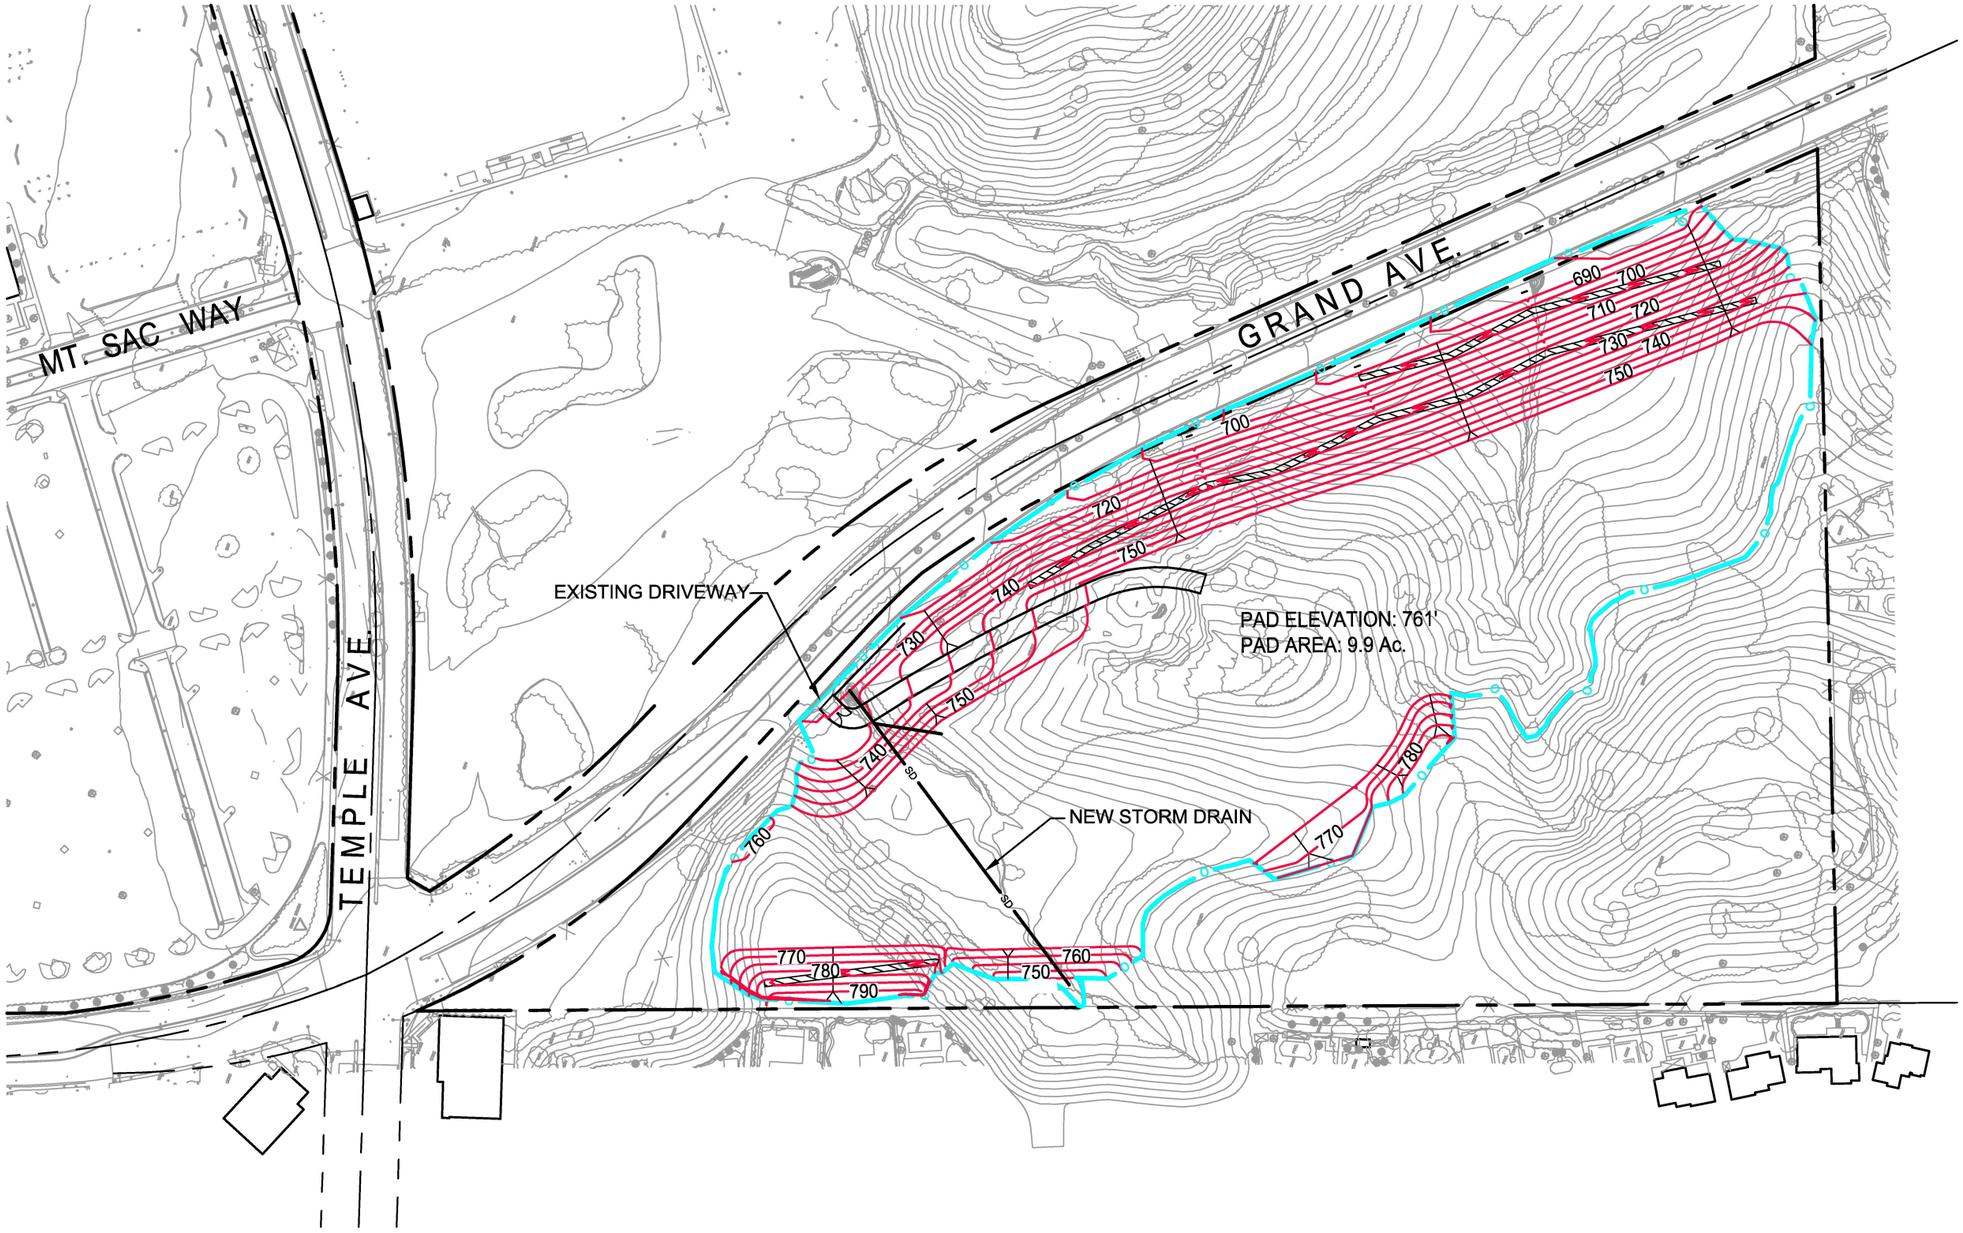


## LEGEND

- 720 — NEW CONTOUR LINE
- DAYLIGHT LINE
- EXISTING BUILDING
- SD — NEW STORM DRAIN

## OPTION "D-5"

| Raw Earthwork Data - Southwest Parcel | | | |
|---|---|---|---|
| Site | Cut | Fill | Net |
| | | | |
| Grand Avenue Parcel | 177,500 CY | 316,500 CY | 139,000 CY Import |
| Max Depth (Ft): | 29' | 61' | |

DRAFT CONCEPT

SCALE: 1"=200'

# Grand Avenue Parcel Earthwork Exhibit "D-5"

PSOMAS

DATE: 09-05-2013 REVISED ON: 04/07/2017
JOB No:1MTS010800

SHEET 1 OF 1

MTS800-D5_R2

Mt. San Antonio College

Plotted: 04/07/17 09:03:09 Y:\MT_SAC\1MTS010800\Engr\EXHIB\MTS800-D5_R2.dwg emma.harrison